
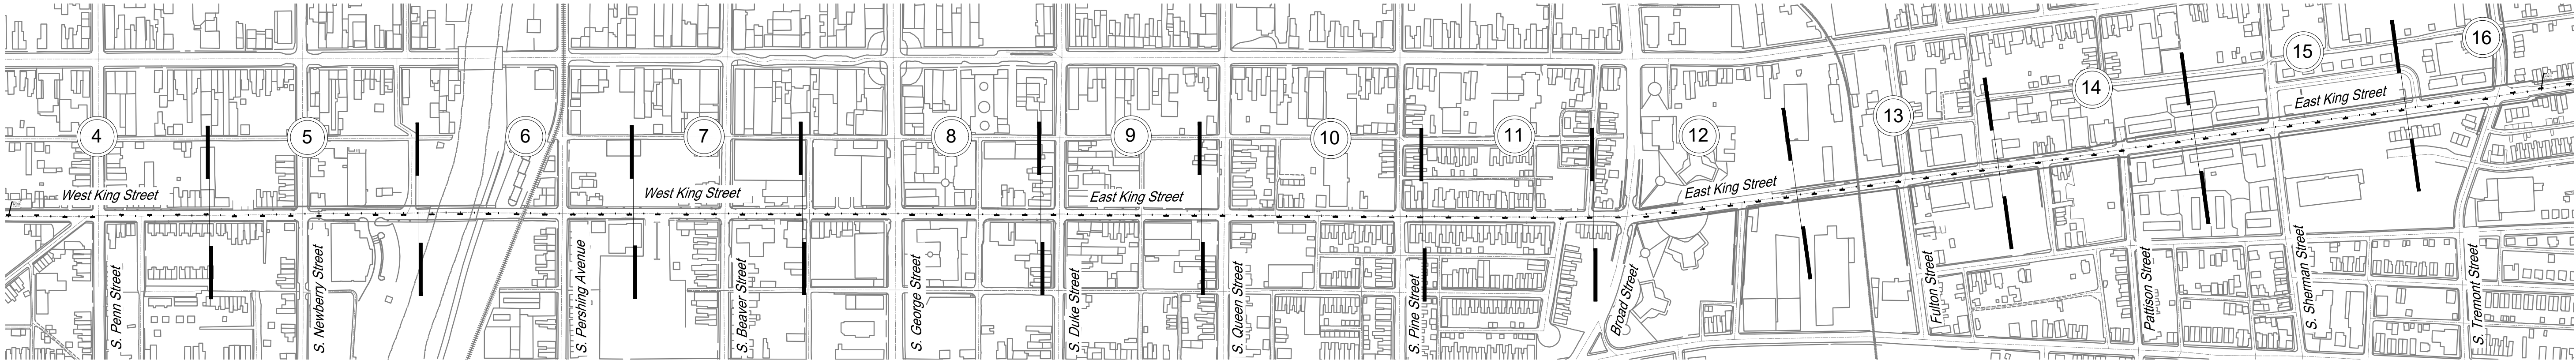



DISTRICT	COUNTY	ROUTE	SECTION	SHEET
8-0	YORK			2 OF 16
CITY OF YORK				
REVISION NUMBER	REVISIONS			DATE BY

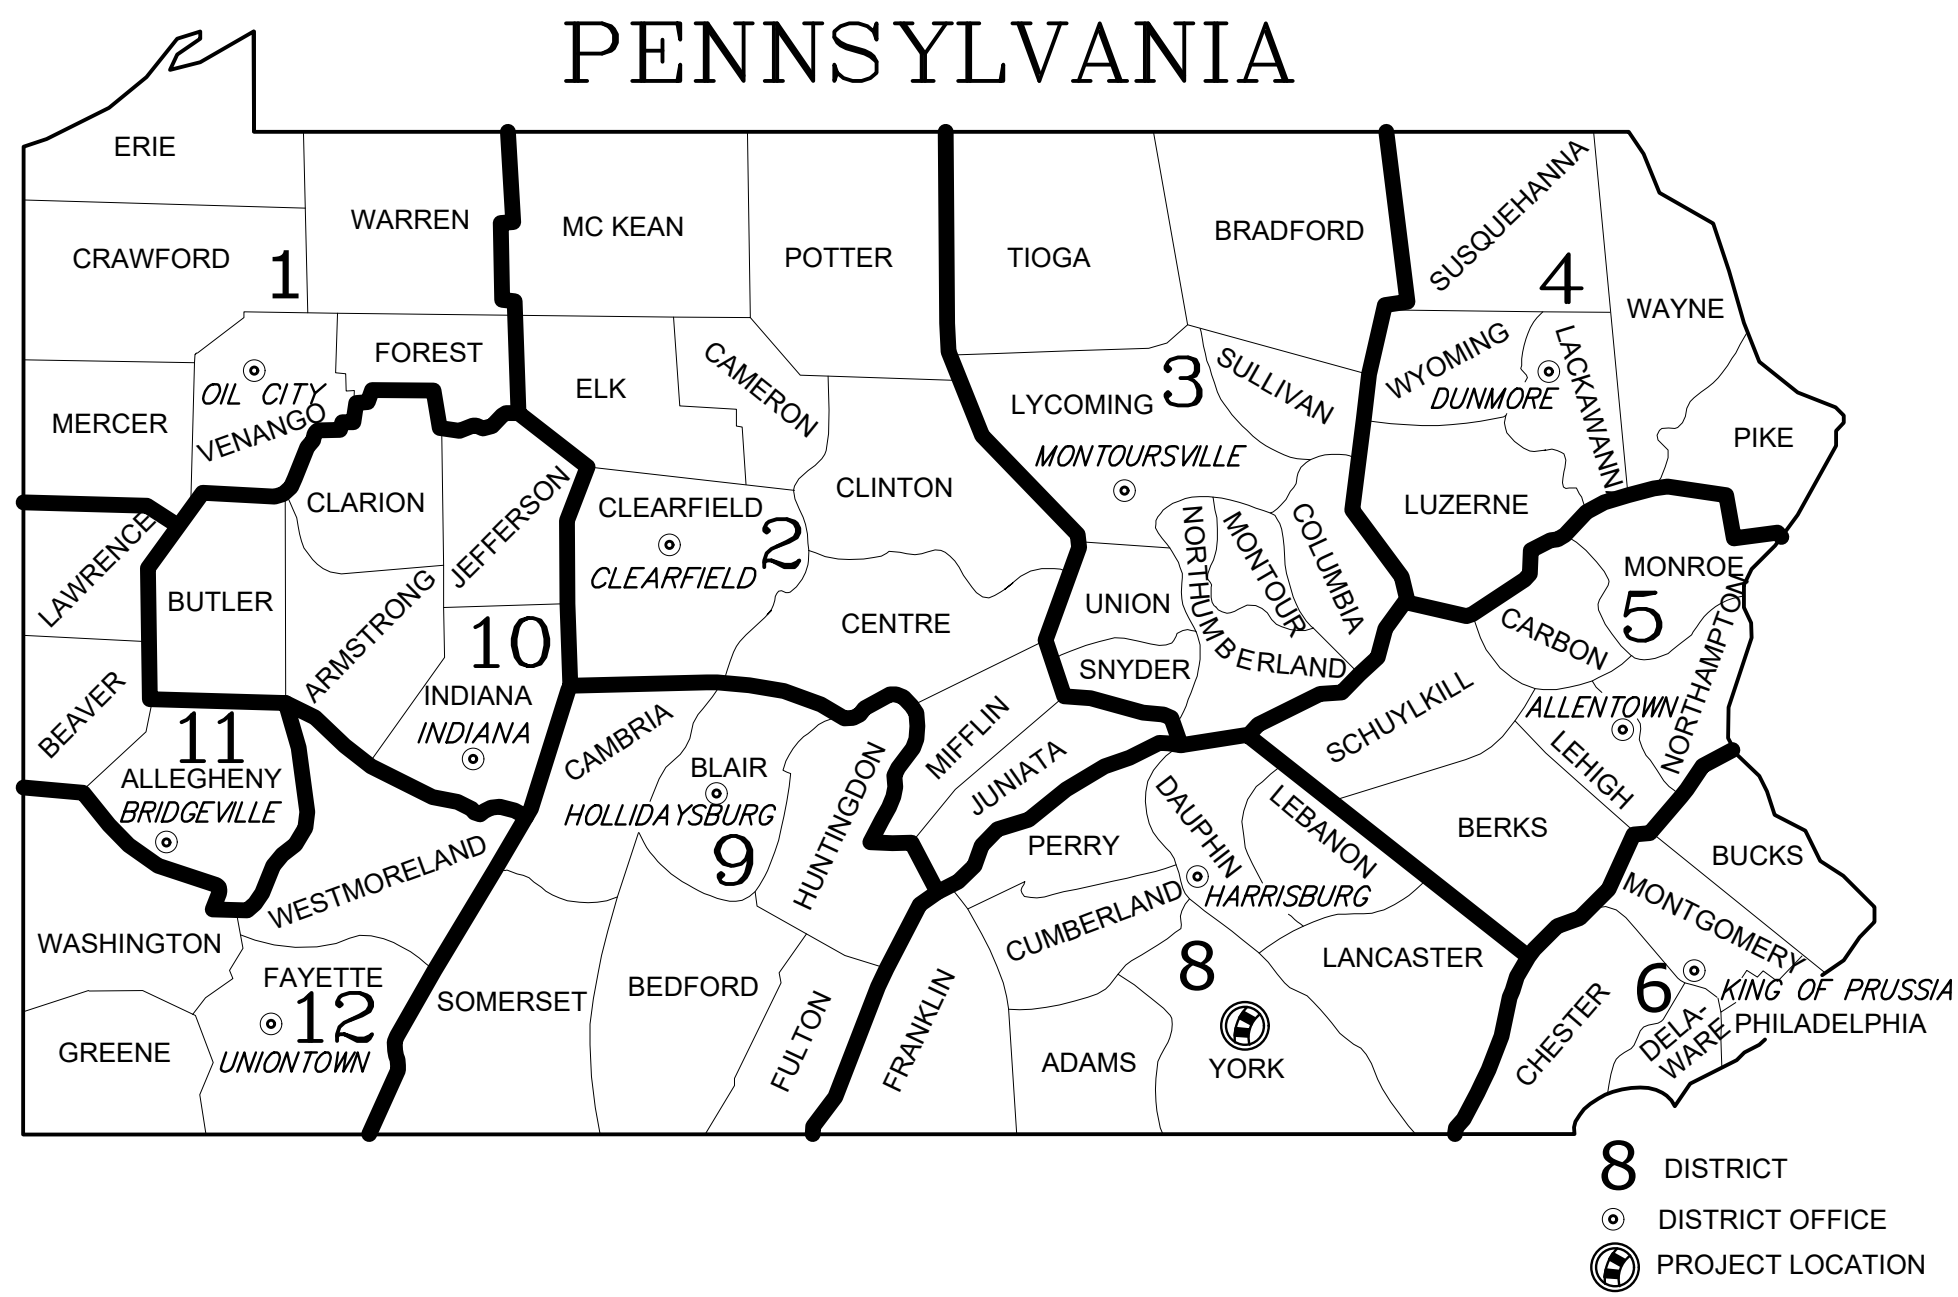

INDEX MAP

LEGEND

	PLAN VIEW SHEET NUMBER
	SHEET BREAK

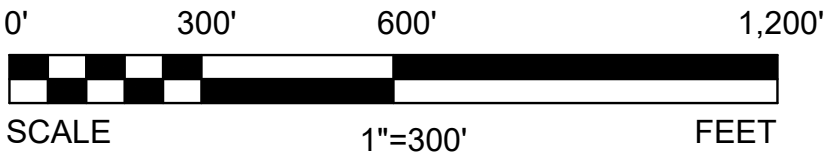

SCALE

SHEET INDEX

DESCRIPTION	SHEET
TITLE SHEET	1
INDEX	2
DETAILS	3
PLAN SHEETS	4 - 16



PENNSYLVANIA ONE CALL SYSTEM, INC.

SERIAL NO.

LIST OF PUBLIC UTILITIES

FIRST ENERGY CORP
76 S MAIN ST
AKRON, OH. 443081890
CONTACT: ENGINEERING DEPARTMENT
PHONE: 800-545-7741


VERIZON NORTH
2441 W. GRANDVIEW BLVD.
ERIE, PA. 16506
CONTACT: MICHAEL A GEARY
EMAIL: michael.geary@verizon.com
PHONE: 800-554-3900

COMCAST OF SOUTHEASTERN PENNSYLVANIA
C/O USIC LOCATING SERVICES INC
13085 HAMILTON CROSSING BLVD SUITE 200
CARMEL, IN. 46032
CONTACT: USIC PERSONNEL
PHONE: 800-266-2278

YORK WATER COMPANY
130 E MARKET ST
YORK, PA. 17405-1219
CONTACT: JUSTIN BRADLEY
EMAIL: justinb@yorkwater.com
PHONE: 717-845-3601


COLUMBIA GAS OF PA INC
251 W MAIDEN ST
WASHINGTON, PA. 15301
CONTACT: SHANNON GRIEST
EMAIL: sgriest@nisource.com
PHONE: 724-250-2603

YORK CITY
1625 TORONITA STREET
YORK, PA 17402
CONTACT: CAROL GODFREY
PHONE: 845-2794

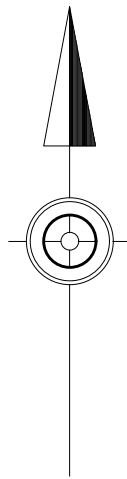

LIMIT OF WORK

STA 87+00.00
LOCAL ROAD
CITY OF YORK
YORK COUNTY

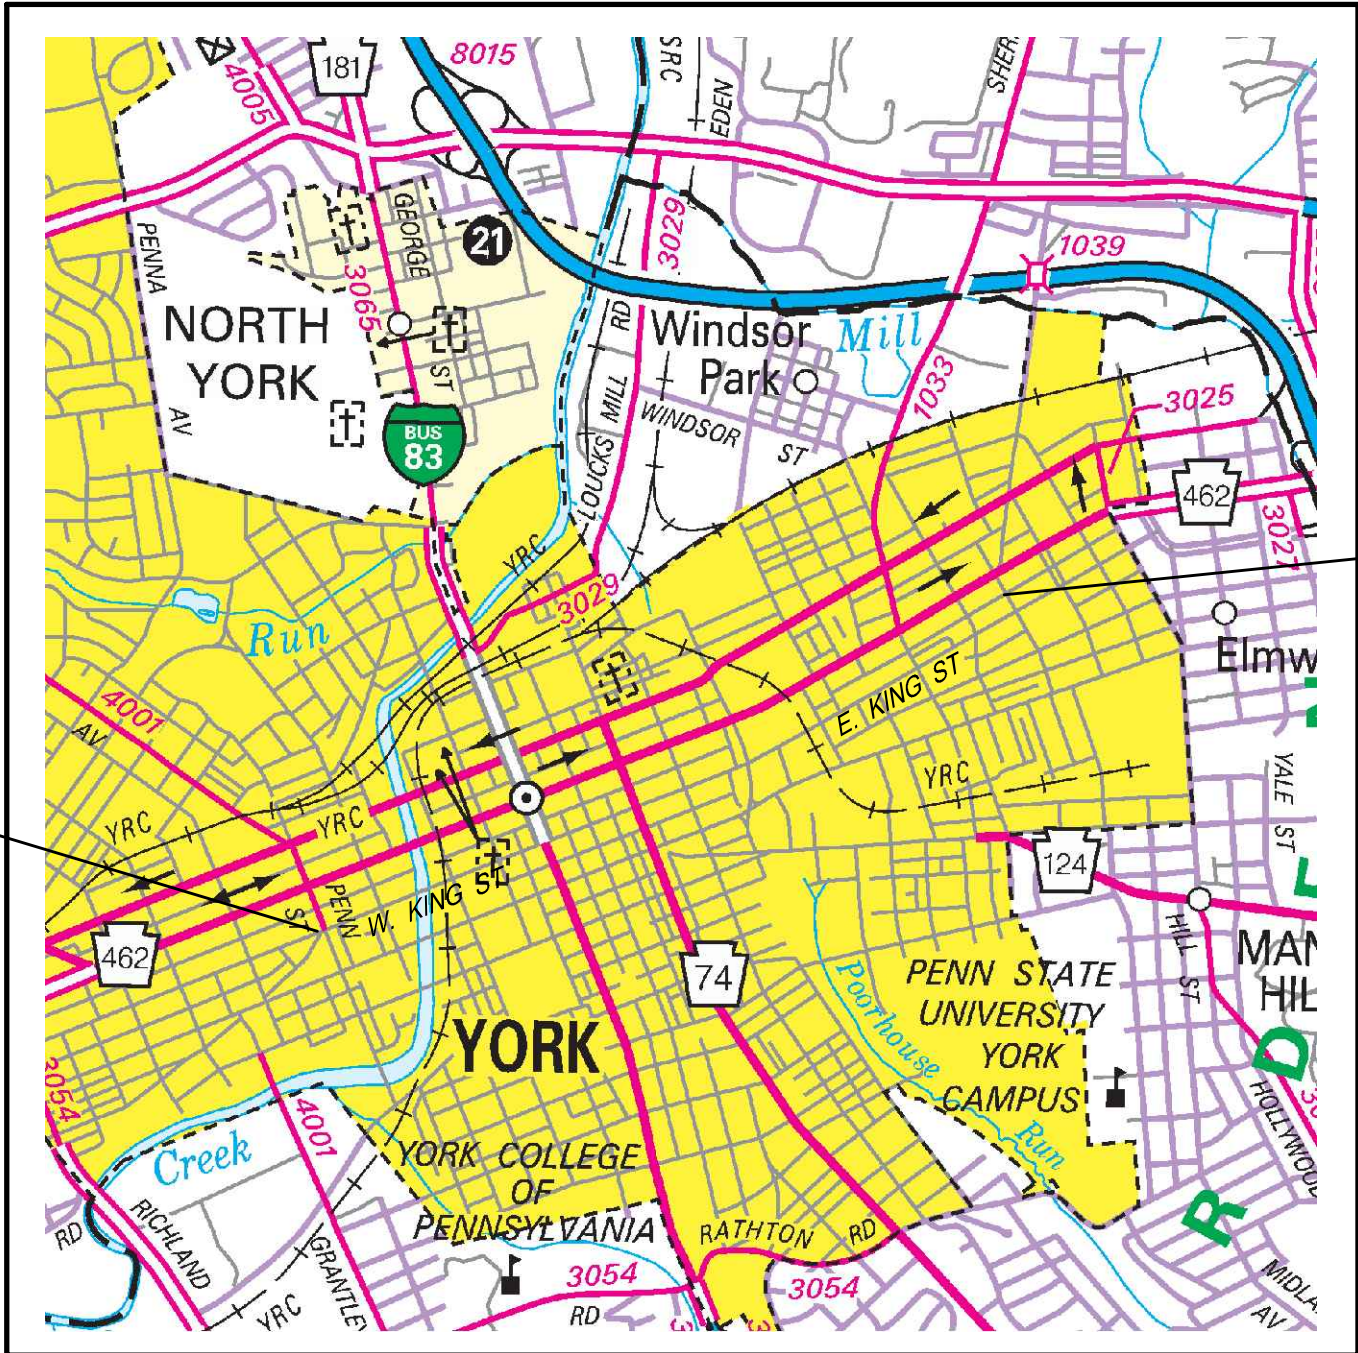

LIMIT OF WORK

STA 177+00.00
LOCAL ROAD
CITY OF YORK
YORK COUNTY

LOCATION MAP

SCALE IN MILES



LEGEND

- STATE ROUTE
- TOWNSHIP ROAD
- MUNICIPAL BOUNDARY

DISTRICT	COUNTY	ROUTE	SECTION	SHEET
8-0	YORK			3 OF 16
CITY OF YORK				
REVISION NUMBER	REVISIONS			DATE
				BY

GENERAL NOTES

CONSTRUCT PROJECT IN ACCORDANCE WITH PUBLICATION 408 SPECIFICATIONS, DATED 2016.

THREE DAYS PRIOR TO EXCAVATION, THE CONTRACTOR MUST CONTACT THE PA ONE CALL SYSTEM, INC., PHONE 1-800-242-1776. THE FOLLOWING SERIAL NUMBER HAS BEEN ASSIGNED TO THIS PROJECT:

HORIZONTAL DATUM BASED ON PENNSYLVANIA STATE PLANE COORDINATE SYSTEM, NORTH AMERICAN DATUM (1983) NAD83, SOUTH ZONE, US SURVEY FEET.

VERTICAL DATUM BASED ON THE NORTH AMERICAN VERTICAL DATUM (1988) NAVD 88, SOUTH ZONE, ESTABLISHED BY GPS LEICA MODEL NO. GS14

PA SMARTNET USED FOR CORRECTIONS

DO NOT INTERFERE WITH THE OPERATIONS OF ANY FIRE HYDRANT, FIRE CALL BOX OR POLICE CALL BOX.


DETAILS OTHER THAN THOSE INDICATED ARE ON THE FOLLOWING STANDARD DRAWINGS:

RC-10M	JUNE 1, 2010	RC-35M	JUNE 1, 2010	RC-64M	JUNE 1, 2010
RC-11M	JUNE 1, 2010	RC-36M	JUNE 1, 2010	RC-65M	DECEMBER 17, 2019
RC-12M	FEBRUARY 8, 2019	RC-38M	SEPTEMBER 15, 2016	RC-67M	DECEMBER 17, 2019
RC-13M	JUNE 1, 2010	RC-39M	SEPTEMBER 15, 2016	RC-70M	FEBRUARY 8, 2019
RC-14M	SEPTEMBER 15, 2016	RC-40M	FEBRUARY 8, 2019	RC-71M	AUGUST 4, 2017
RC-20M	DECEMBER 17, 2019	RC-43M	FEBRUARY 8, 2019	RC-72M	FEBRUARY 8, 2019
RC-21M	JUNE 1, 2010	RC-45M	SEPTEMBER 15, 2016	RC-73M	FEBRUARY 8, 2019
RC-22M	FEBRUARY 8, 2019	RC-46M	SEPTEMBER 15, 2016	RC-74M	FEBRUARY 8, 2019
RC-23M	FEBRUARY 8, 2019	RC-50M	FEBRUARY 8, 2019	RC-75M	JUNE 1, 2010
RC-24M	APRIL 29, 2019	RC-51M	DECEMBER 17, 2019	RC-76M	JUNE 1, 2010
RC-25M	FEBRUARY 8, 2019	RC-53M	DECEMBER 17, 2019	RC-77M	DECEMBER 17, 2019
RC-26M	DECEMBER 17, 2019	RC-54M	DECEMBER 17, 2019	RC-78M	FEBRUARY 8, 2019
RC-27M	JUNE 1, 2010	RC-57M	JUNE 1, 2010	RC-80M	JUNE 1, 2010
RC-28M	FEBRUARY 8, 2019	RC-58M	AUGUST 4, 2017	RC-81M	JUNE 1, 2010
RC-29M	JUNE 1, 2010	RC-59M	JUNE 1, 2010	RC-82M	JUNE 1, 2010
RC-30M	DECEMBER 17, 2019	RC-60M	JUNE 1, 2010	RC-83M	FEBRUARY 8, 2019
RC-31M	JUNE 1, 2010	RC-61M	JUNE 1, 2010	RC-84M	JUNE 1, 2010
RC-32M	JUNE 1, 2010	RC-63M	JUNE 1, 2010	RC-91M	DECEMBER 17, 2019
RC-33M	JUNE 1, 2010			RC-92M	JUNE 1, 2010

TC STANDARDS

TC-8600	JUNE 13, 2013	TC-8702 B	JUNE 13, 2013
TC-8604	JUNE 13, 2013	TC-8702 C	JUNE 13, 2013
TC-8701 E	JUNE 13, 2013	TC-8702 D	JUNE 13, 2013
TC-8701 S	JUNE 13, 2013	TC-8702 E	JUNE 13, 2013
TC-8702 A	JUNE 13, 2013		

DISTRICT	COUNTY	ROUTE	SECTION	SHEET	
8-0	YORK			4 OF 16	
CITY OF YORK					
REVISION NUMBER	REVISIONS			DATE	BY

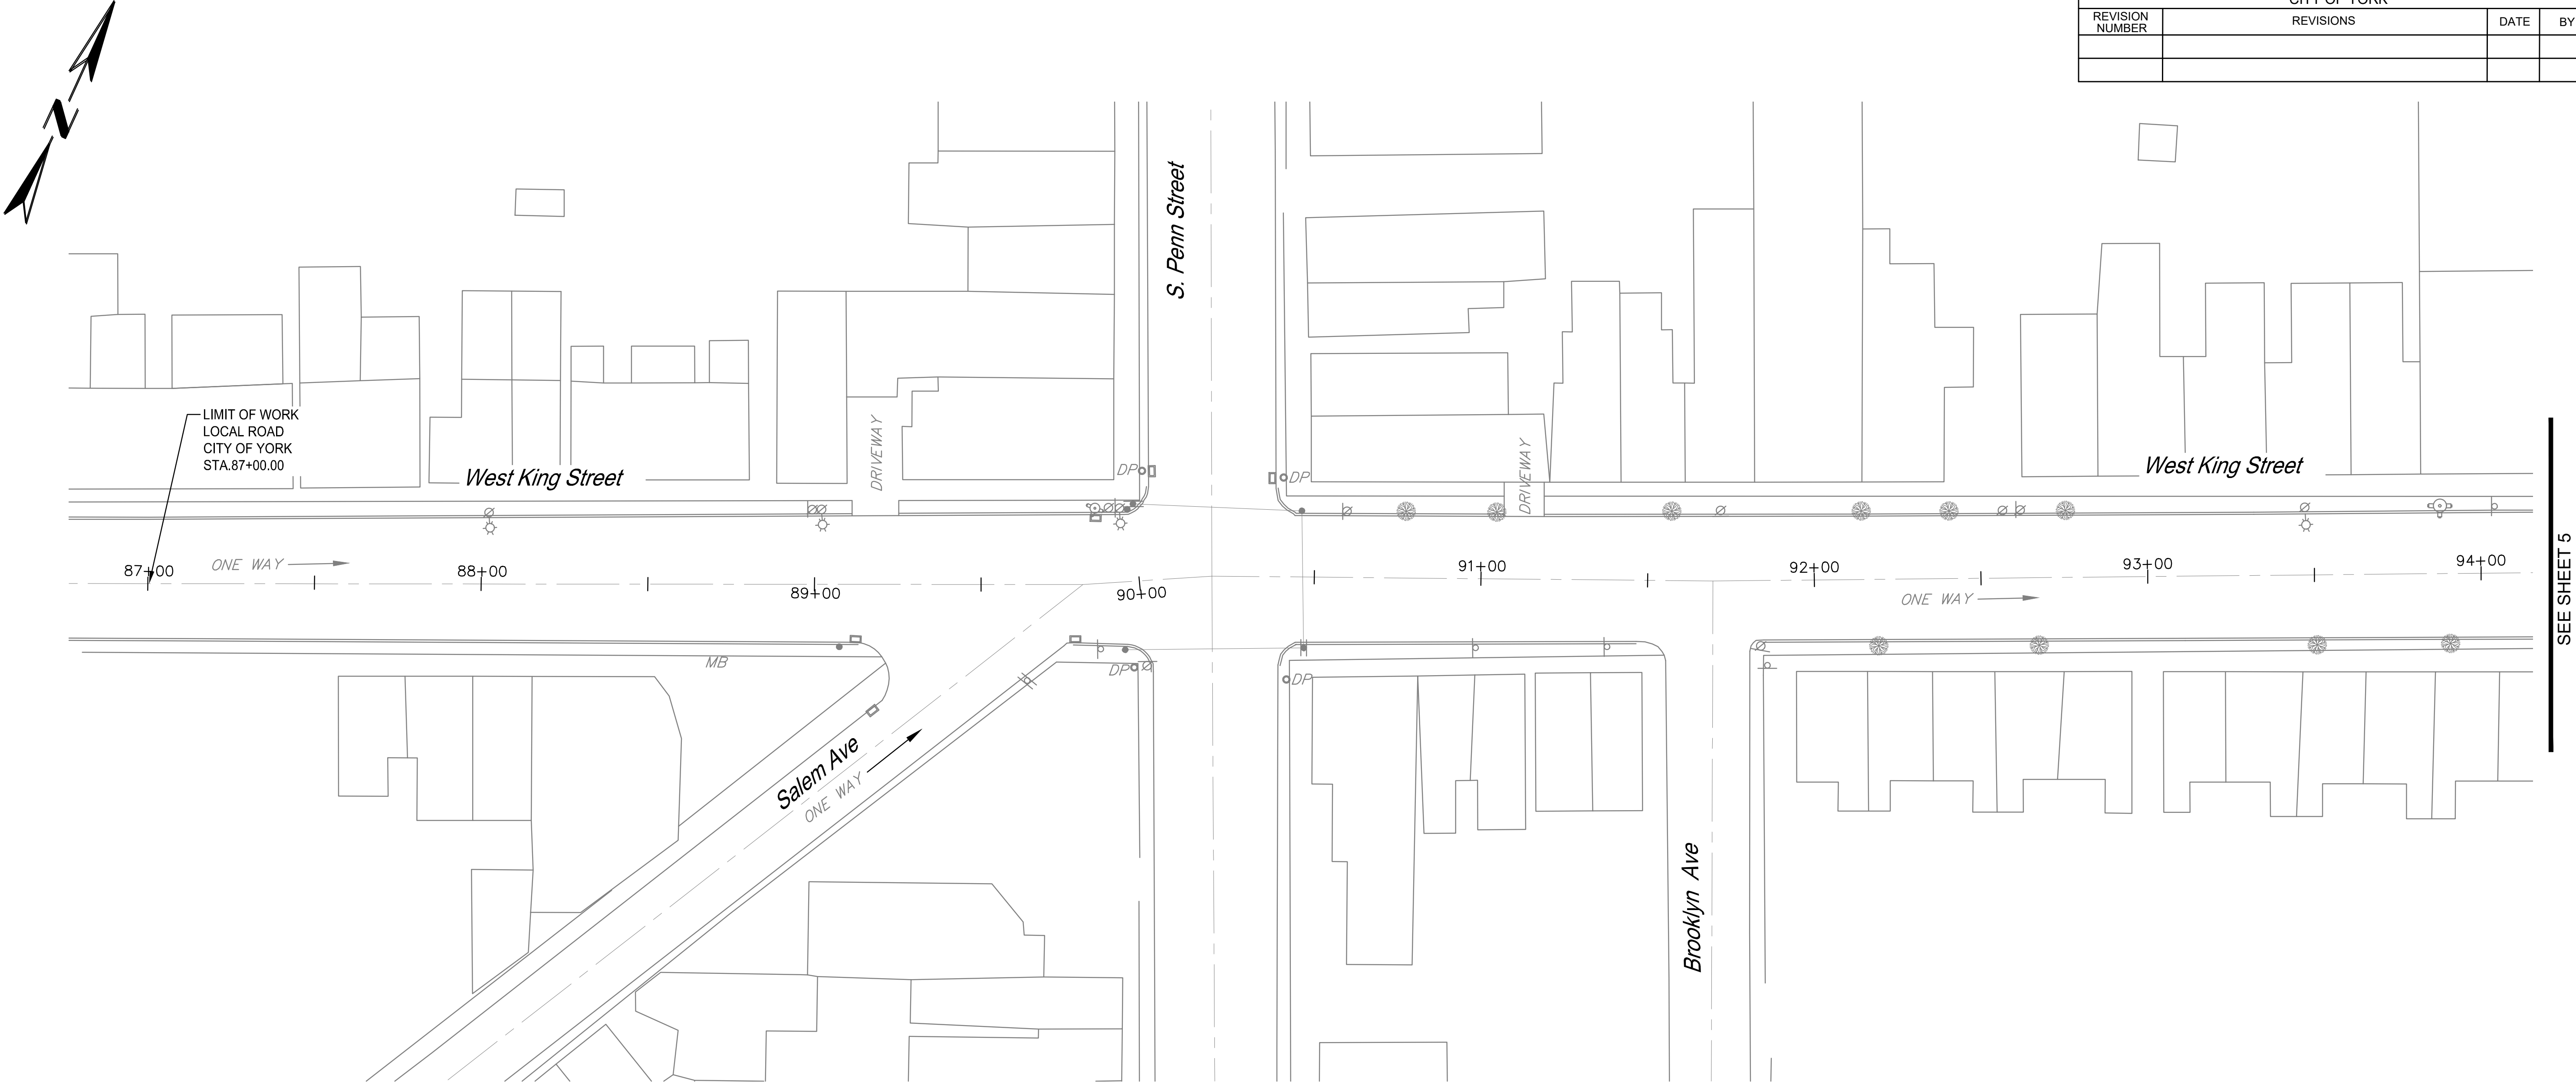

SEE SHEET 5

LEGEND


- EX. UTILITY POLE
- EX. PEDESTRIAN LIGHT
- EX. STREET LIGHT POLE
- EX. UTILITY POLE W/ STREET LIGHT
- EX. TRAFFIC SIGNAL POLE
- EX. INLET
- EX. FIRE HYDRANT
- EX. TREE
- EX. PLANTER
- EX. TRASH CAN
- EX. DECORATIVE POLE
- EX. SINGLE PARKING METER
- EX. DOUBLE PARKING METER
- EX. SIGN
- EX. CURB RAMP W/ DWS
- PR. INLET
- PR. SINGLE PARKING METER
- PR. DOUBLE PARKING METER
- PR. CURB RAMP W/ DWS

PRELIMINARY – 9/25/2020

SCALE



DISTRICT	COUNTY	ROUTE	SECTION	SHEET
8-0	YORK			5 OF 16
CITY OF YORK				
REVISION NUMBER	REVISIONS			DATE
				BY

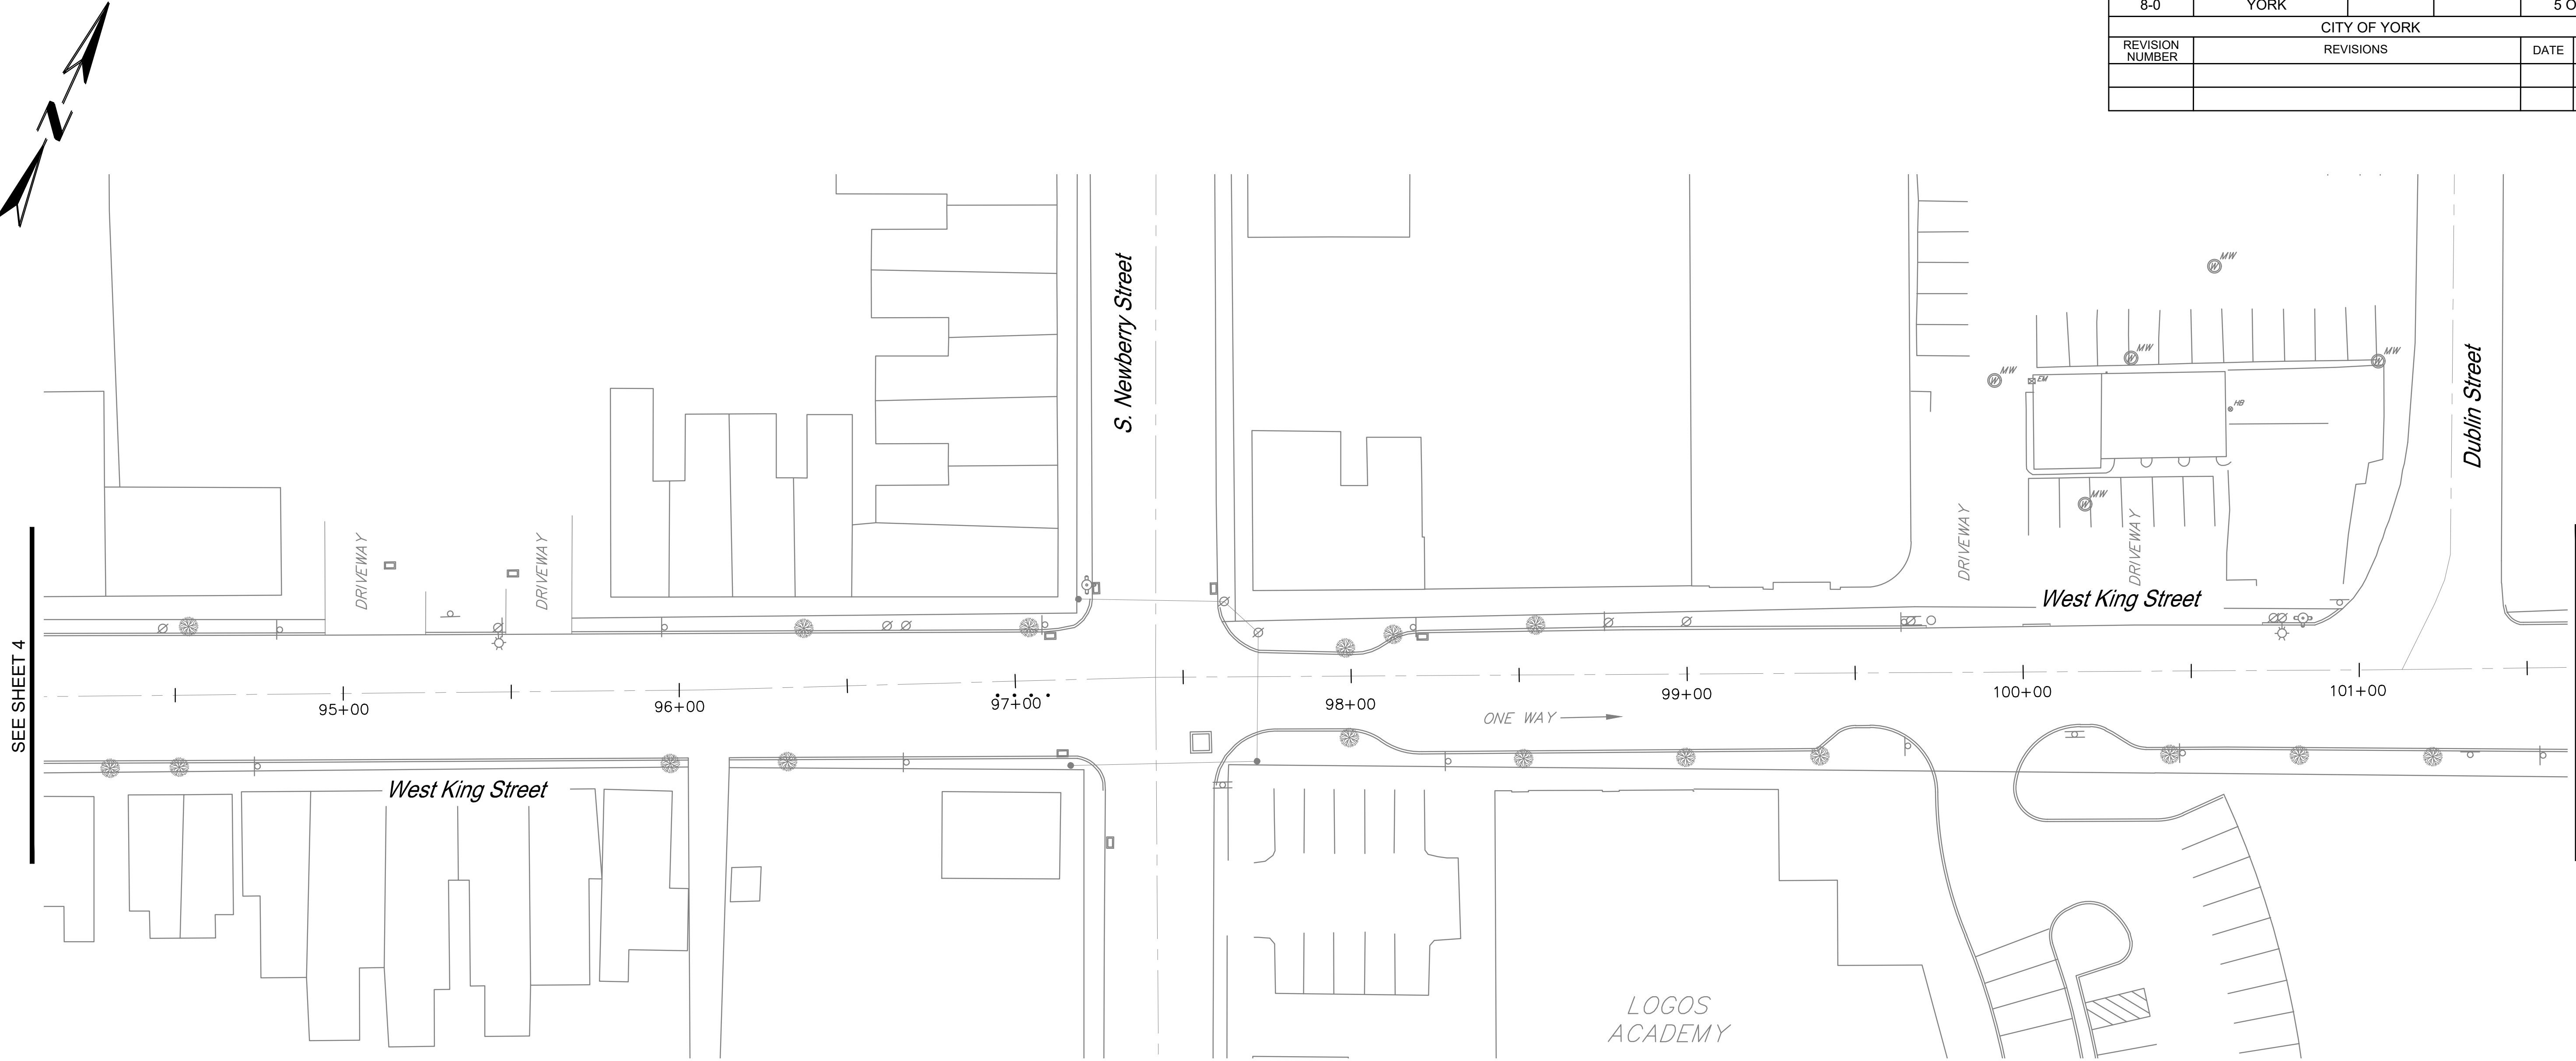

SEE SHEET 4

SEE SHEET 6

LEGEND


- EX. UTILITY POLE
- EX. PEDESTRIAN LIGHT
- EX. STREET LIGHT POLE
- EX. UTILITY POLE W/ STREET LIGHT
- EX. TRAFFIC SIGNAL POLE
- EX. INLET
- EX. FIRE HYDRANT
- EX. TREE
- EX. PLANTER
- EX. TRASH CAN
- EX. DECORATIVE POLE
- EX. SINGLE PARKING METER
- EX. DOUBLE PARKING METER
- EX. SIGN
- EX. CURB RAMP W/ DWS
- PR. INLET
- PR. SINGLE PARKING METER
- PR. DOUBLE PARKING METER
- PR. CURB RAMP W/ DWS

PRELIMINARY – 9/25/2020

SCALE



DISTRICT	COUNTY	ROUTE	SECTION	SHEET
8-0	YORK			6 OF 16
CITY OF YORK				
REVISION NUMBER	REVISIONS			DATE BY


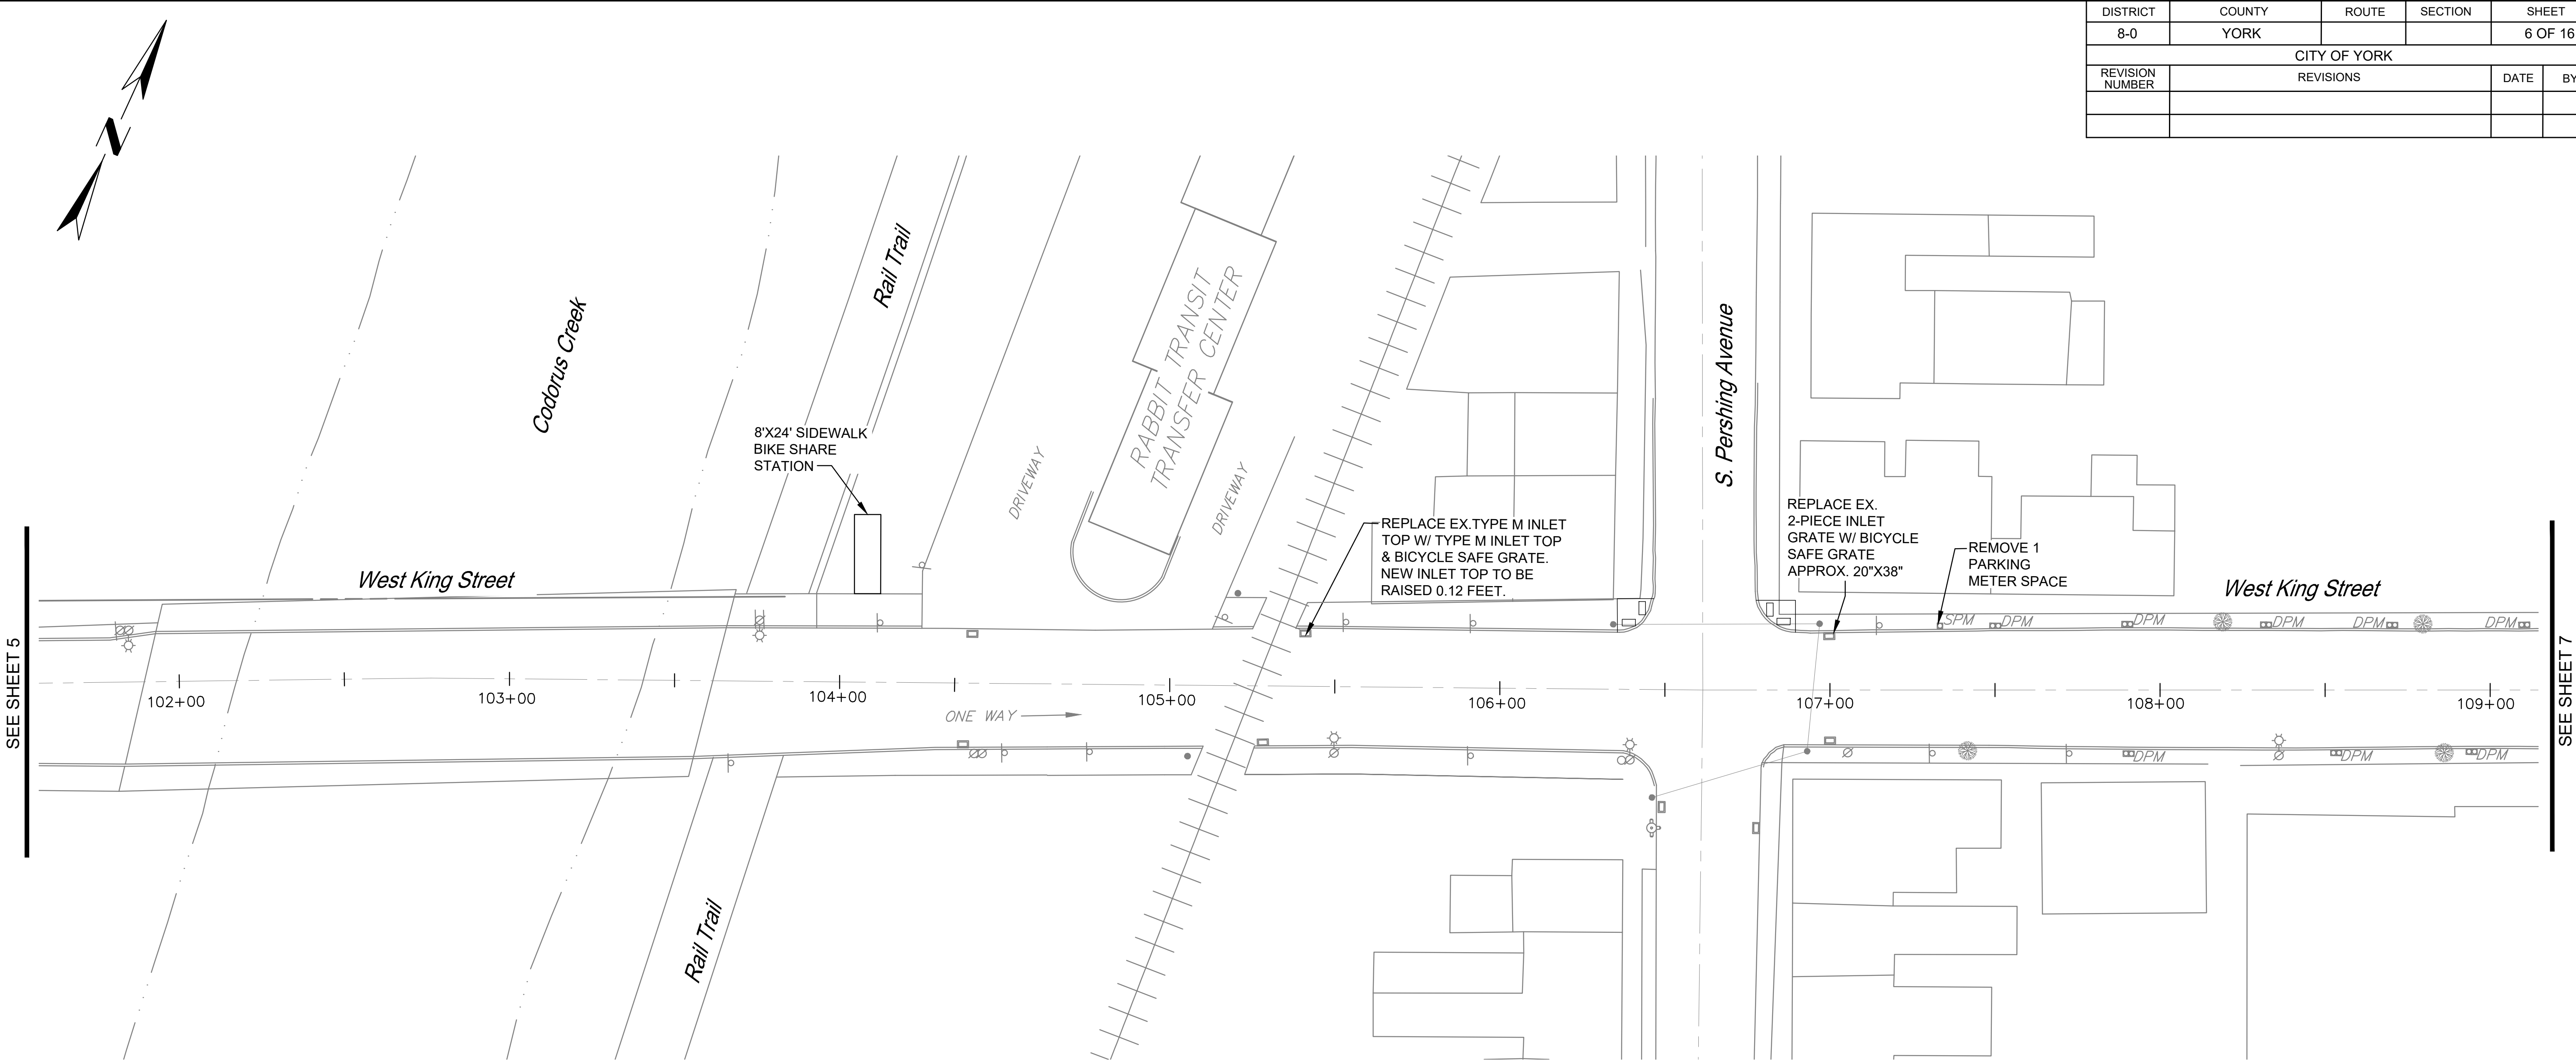


- LEGEND**
- ⊗ - EX. UTILITY POLE
 - ⊠ - EX. PEDESTRIAN LIGHT
 - ⊙ - EX. STREET LIGHT POLE
 - ⊗⊙ - EX. UTILITY POLE W/ STREET LIGHT
 - - EX. TRAFFIC SIGNAL POLE
 - ⊠ - EX. INLET
 - ⊙ - EX. FIRE HYDRANT
 - ⊙ - EX. TREE
 - PL ⊙ - EX. PLANTER
 - TC ⊙ - EX. TRASH CAN
 - DP ⊙ - EX. DECORATIVE POLE
 - SPM ⊠ - EX. SINGLE PARKING METER
 - DPM ⊠ - EX. DOUBLE PARKING METER
 - ⊠ - EX. SIGN
 - ⊠ - EX. CURB RAMP W/ DWS
 - ▨ - PR. INLET
 - SPM ⊠ - PR. SINGLE PARKING METER
 - DPM ⊠ - PR. DOUBLE PARKING METER
 - ⊠ - PR. CURB RAMP W/ DWS

PRELIMINARY – 9/25/2020



DISTRICT	COUNTY	ROUTE	SECTION	SHEET	
8-0	YORK			7 OF 16	
CITY OF YORK					
REVISION NUMBER	REVISIONS			DATE	BY

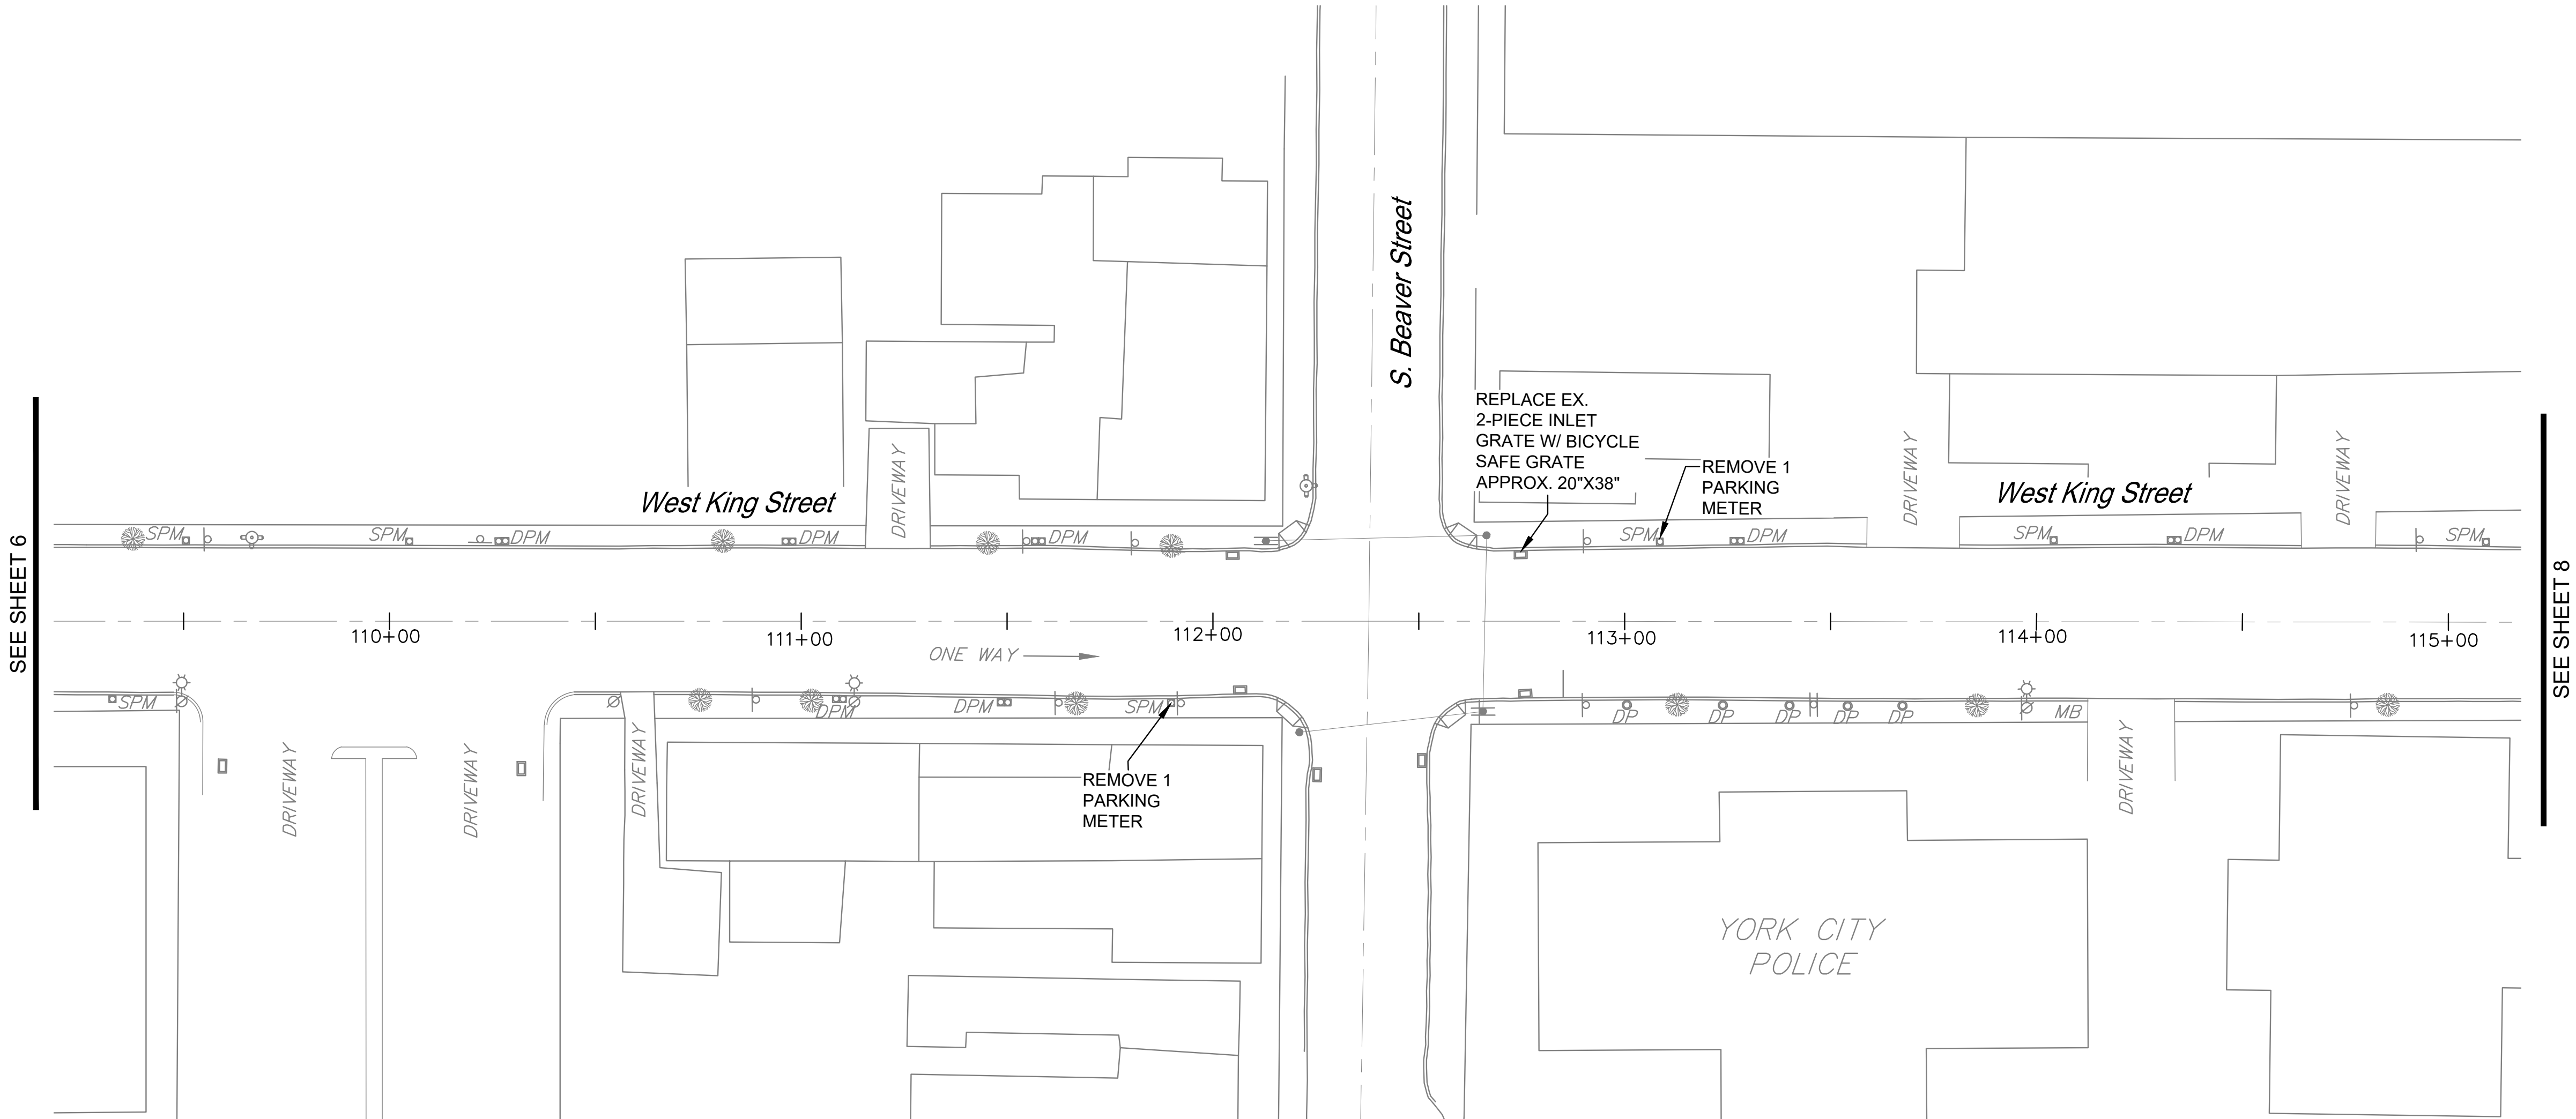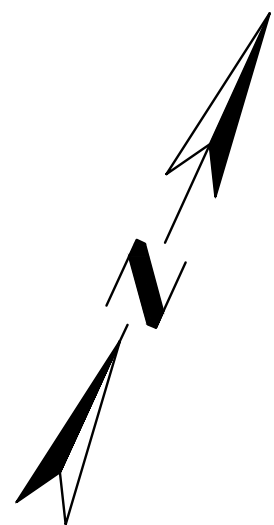

LEGEND


- EX. UTILITY POLE
- EX. PEDESTRIAN LIGHT
- EX. STREET LIGHT POLE
- EX. UTILITY POLE W/ STREET LIGHT
- EX. TRAFFIC SIGNAL POLE
- EX. INLET
- EX. FIRE HYDRANT
- EX. TREE
- EX. PLANTER
- EX. TRASH CAN
- EX. DECORATIVE POLE
- EX. SINGLE PARKING METER
- EX. DOUBLE PARKING METER
- EX. SIGN
- EX. CURB RAMP W/ DWS
- PR. INLET
- PR. SINGLE PARKING METER
- PR. DOUBLE PARKING METER
- PR. CURB RAMP W/ DWS

PRELIMINARY – 9/25/2020

SCALE



DISTRICT	COUNTY	ROUTE	SECTION	SHEET
8-0	YORK			8 OF 16
CITY OF YORK				
REVISION NUMBER	REVISIONS			DATE
				BY

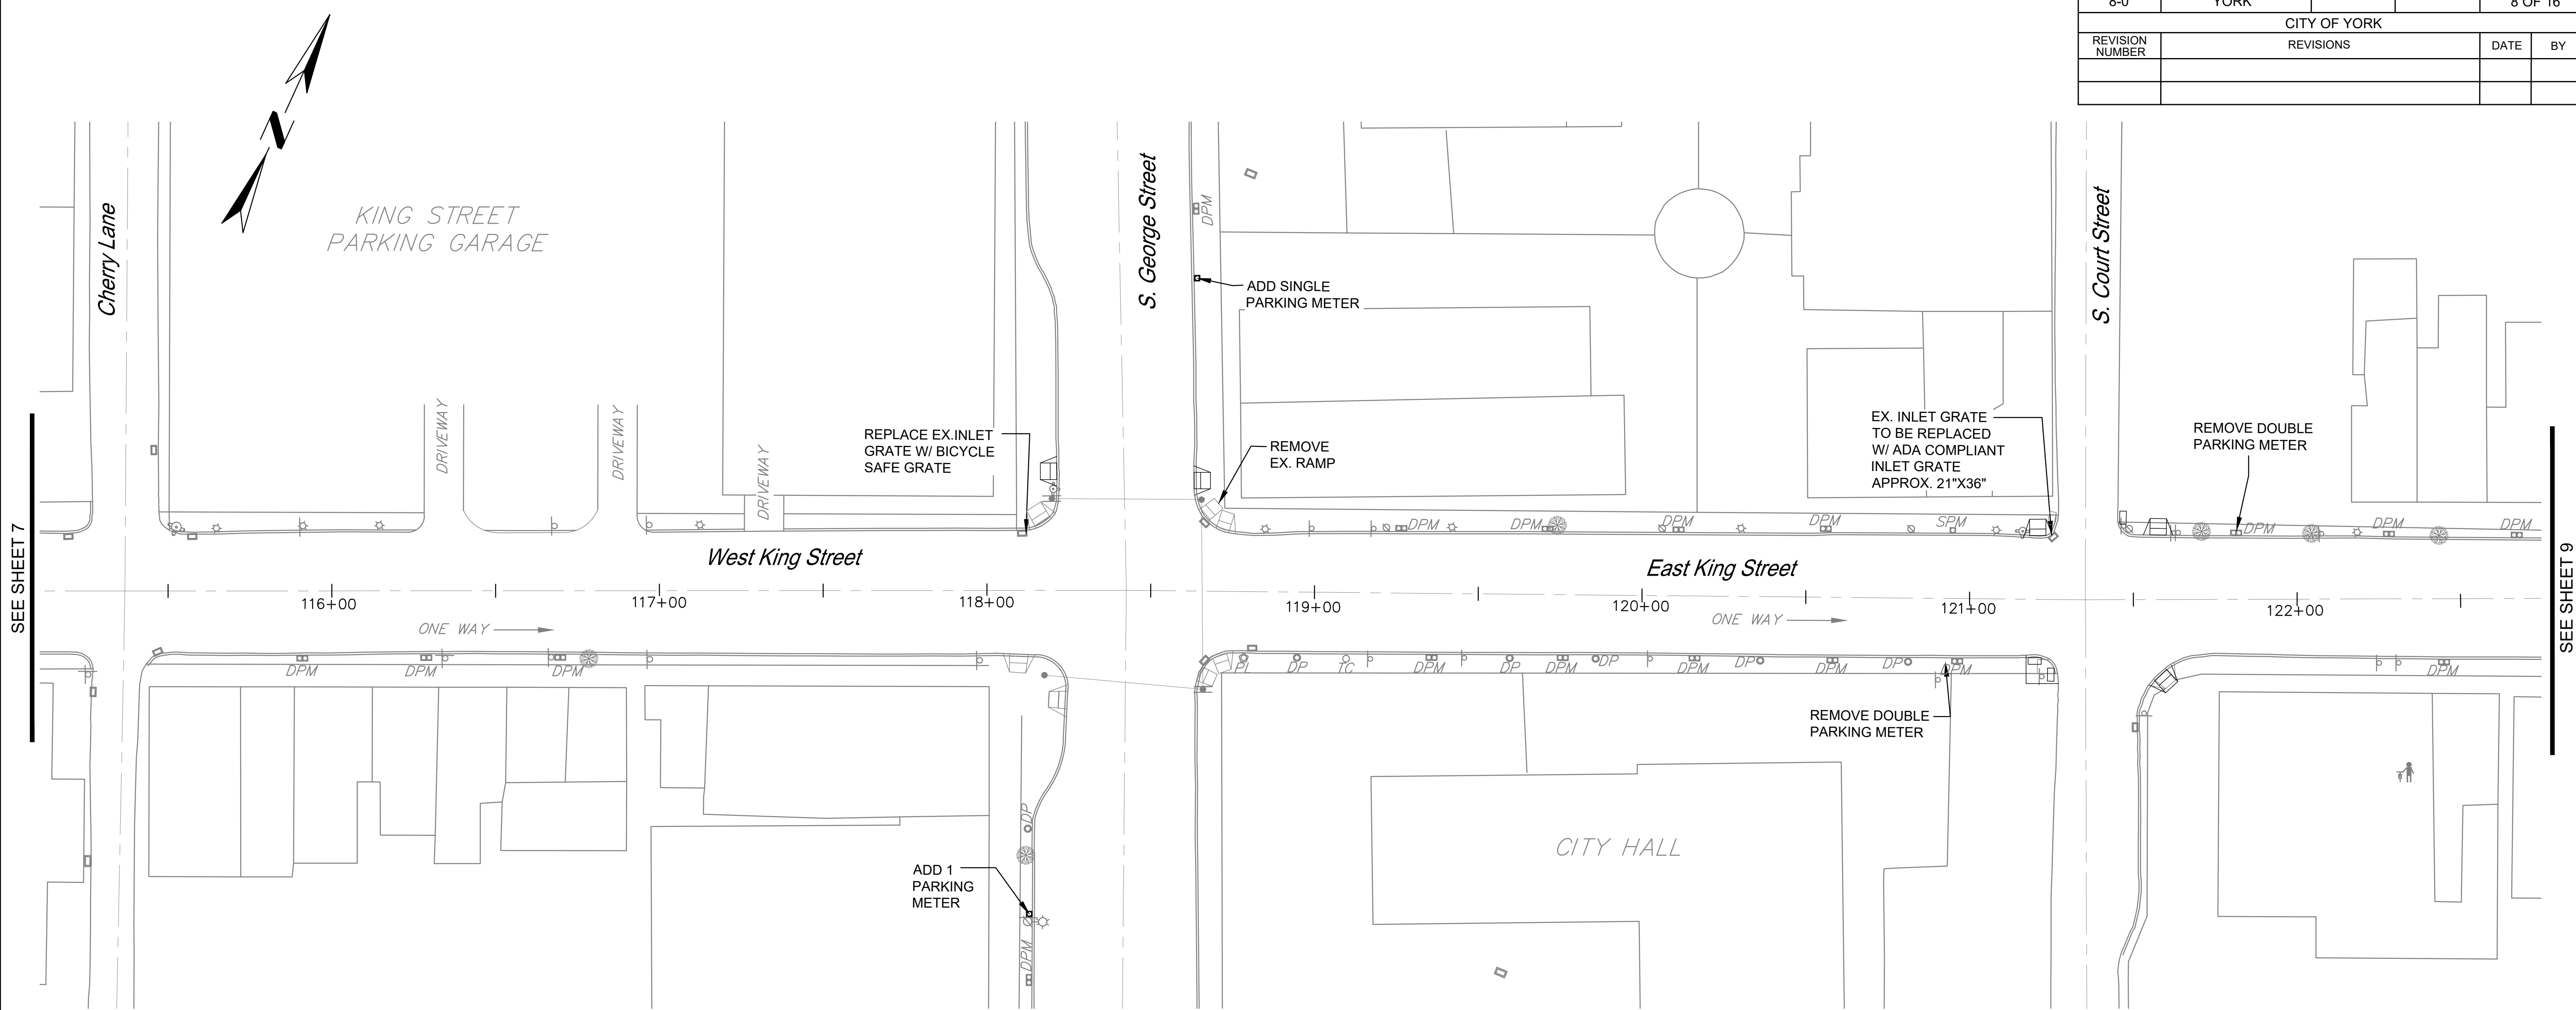


- LEGEND**
- ⊗ - EX. UTILITY POLE
 - ⊠ - EX. PEDESTRIAN LIGHT
 - ⊙ - EX. STREET LIGHT POLE
 - ⊗⊙ - EX. UTILITY POLE W/ STREET LIGHT
 - - EX. TRAFFIC SIGNAL POLE
 - ⊠ - EX. INLET
 - ⊙ - EX. FIRE HYDRANT
 - ⊙ - EX. TREE
 - PL ⊙ - EX. PLANTER
 - TC ⊙ - EX. TRASH CAN
 - DP ⊙ - EX. DECORATIVE POLE
 - SPM ⊠ - EX. SINGLE PARKING METER
 - DPM ⊠ - EX. DOUBLE PARKING METER
 - ⊙ - EX. SIGN
 - ⊠ - EX. CURB RAMP W/ DWS
 - ⊠ - PR. INLET
 - SPM ⊠ - PR. SINGLE PARKING METER
 - DPM ⊠ - PR. DOUBLE PARKING METER
 - ⊠ - PR. CURB RAMP W/ DWS

PRELIMINARY – 9/25/2020



DISTRICT	COUNTY	ROUTE	SECTION	SHEET	
8-0	YORK			9 OF 16	
CITY OF YORK					
REVISION NUMBER	REVISIONS			DATE	BY

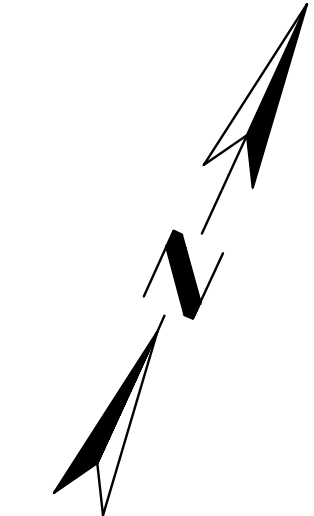

SEE SHEET 8

SEE SHEET 10

LEGEND

- EX. UTILITY POLE
- EX. PEDESTRIAN LIGHT
- EX. STREET LIGHT POLE
- EX. UTILITY POLE W/ STREET LIGHT
- EX. TRAFFIC SIGNAL POLE
- EX. INLET
- EX. FIRE HYDRANT
- EX. TREE
- EX. PLANTER
- EX. TRASH CAN
- EX. DECORATIVE POLE
- EX. SINGLE PARKING METER
- EX. DOUBLE PARKING METER
- EX. SIGN
- EX. CURB RAMP W/ DWS
- PR. INLET
- PR. SINGLE PARKING METER
- PR. DOUBLE PARKING METER
- PR. CURB RAMP W/ DWS

PRELIMINARY – 9/25/2020

SCALE



DISTRICT	COUNTY	ROUTE	SECTION	SHEET	
8-0	YORK			10 OF 16	
CITY OF YORK					
REVISION NUMBER	REVISIONS			DATE	BY

SEE SHEET 9

SEE SHEET 11

- LEGEND**
- ⊗ - EX. UTILITY POLE
 - ⊠ - EX. PEDESTRIAN LIGHT
 - ⊙ - EX. STREET LIGHT POLE
 - ⊗⊙ - EX. UTILITY POLE W/ STREET LIGHT
 - - EX. TRAFFIC SIGNAL POLE
 - ⊠ - EX. INLET
 - ⊙ - EX. FIRE HYDRANT
 - ⊙ - EX. TREE
 - PL ⊙ - EX. PLANTER
 - TC ⊙ - EX. TRASH CAN
 - DP ⊙ - EX. DECORATIVE POLE
 - SPM ⊠ - EX. SINGLE PARKING METER
 - DPM ⊠ - EX. DOUBLE PARKING METER
 - ⊠ - EX. SIGN
 - ⊠ - EX. CURB RAMP W/ DWS
 - ⊠ - PR. INLET
 - SPM ⊠ - PR. SINGLE PARKING METER
 - DPM ⊠ - PR. DOUBLE PARKING METER
 - ⊠ - PR. CURB RAMP W/ DWS

PRELIMINARY – 9/25/2020

SCALE

25 0 25 FEET

DISTRICT	COUNTY	ROUTE	SECTION	SHEET
8-0	YORK			11 OF 16
CITY OF YORK				
REVISION NUMBER	REVISIONS			DATE BY




- LEGEND**
- EX. UTILITY POLE
 - EX. PEDESTRIAN LIGHT
 - EX. STREET LIGHT POLE
 - EX. UTILITY POLE W/ STREET LIGHT
 - EX. TRAFFIC SIGNAL POLE
 - EX. INLET
 - EX. FIRE HYDRANT
 - EX. TREE
 - EX. PLANTER
 - EX. TRASH CAN
 - EX. DECORATIVE POLE
 - EX. SINGLE PARKING METER
 - EX. DOUBLE PARKING METER
 - EX. SIGN
 - EX. CURB RAMP W/ DWS
 - PR. INLET
 - PR. SINGLE PARKING METER
 - PR. DOUBLE PARKING METER
 - PR. CURB RAMP W/ DWS

PRELIMINARY – 9/25/2020



DISTRICT	COUNTY	ROUTE	SECTION	SHEET	
8-0	YORK			12 OF 16	
CITY OF YORK					
REVISION NUMBER	REVISIONS			DATE	BY

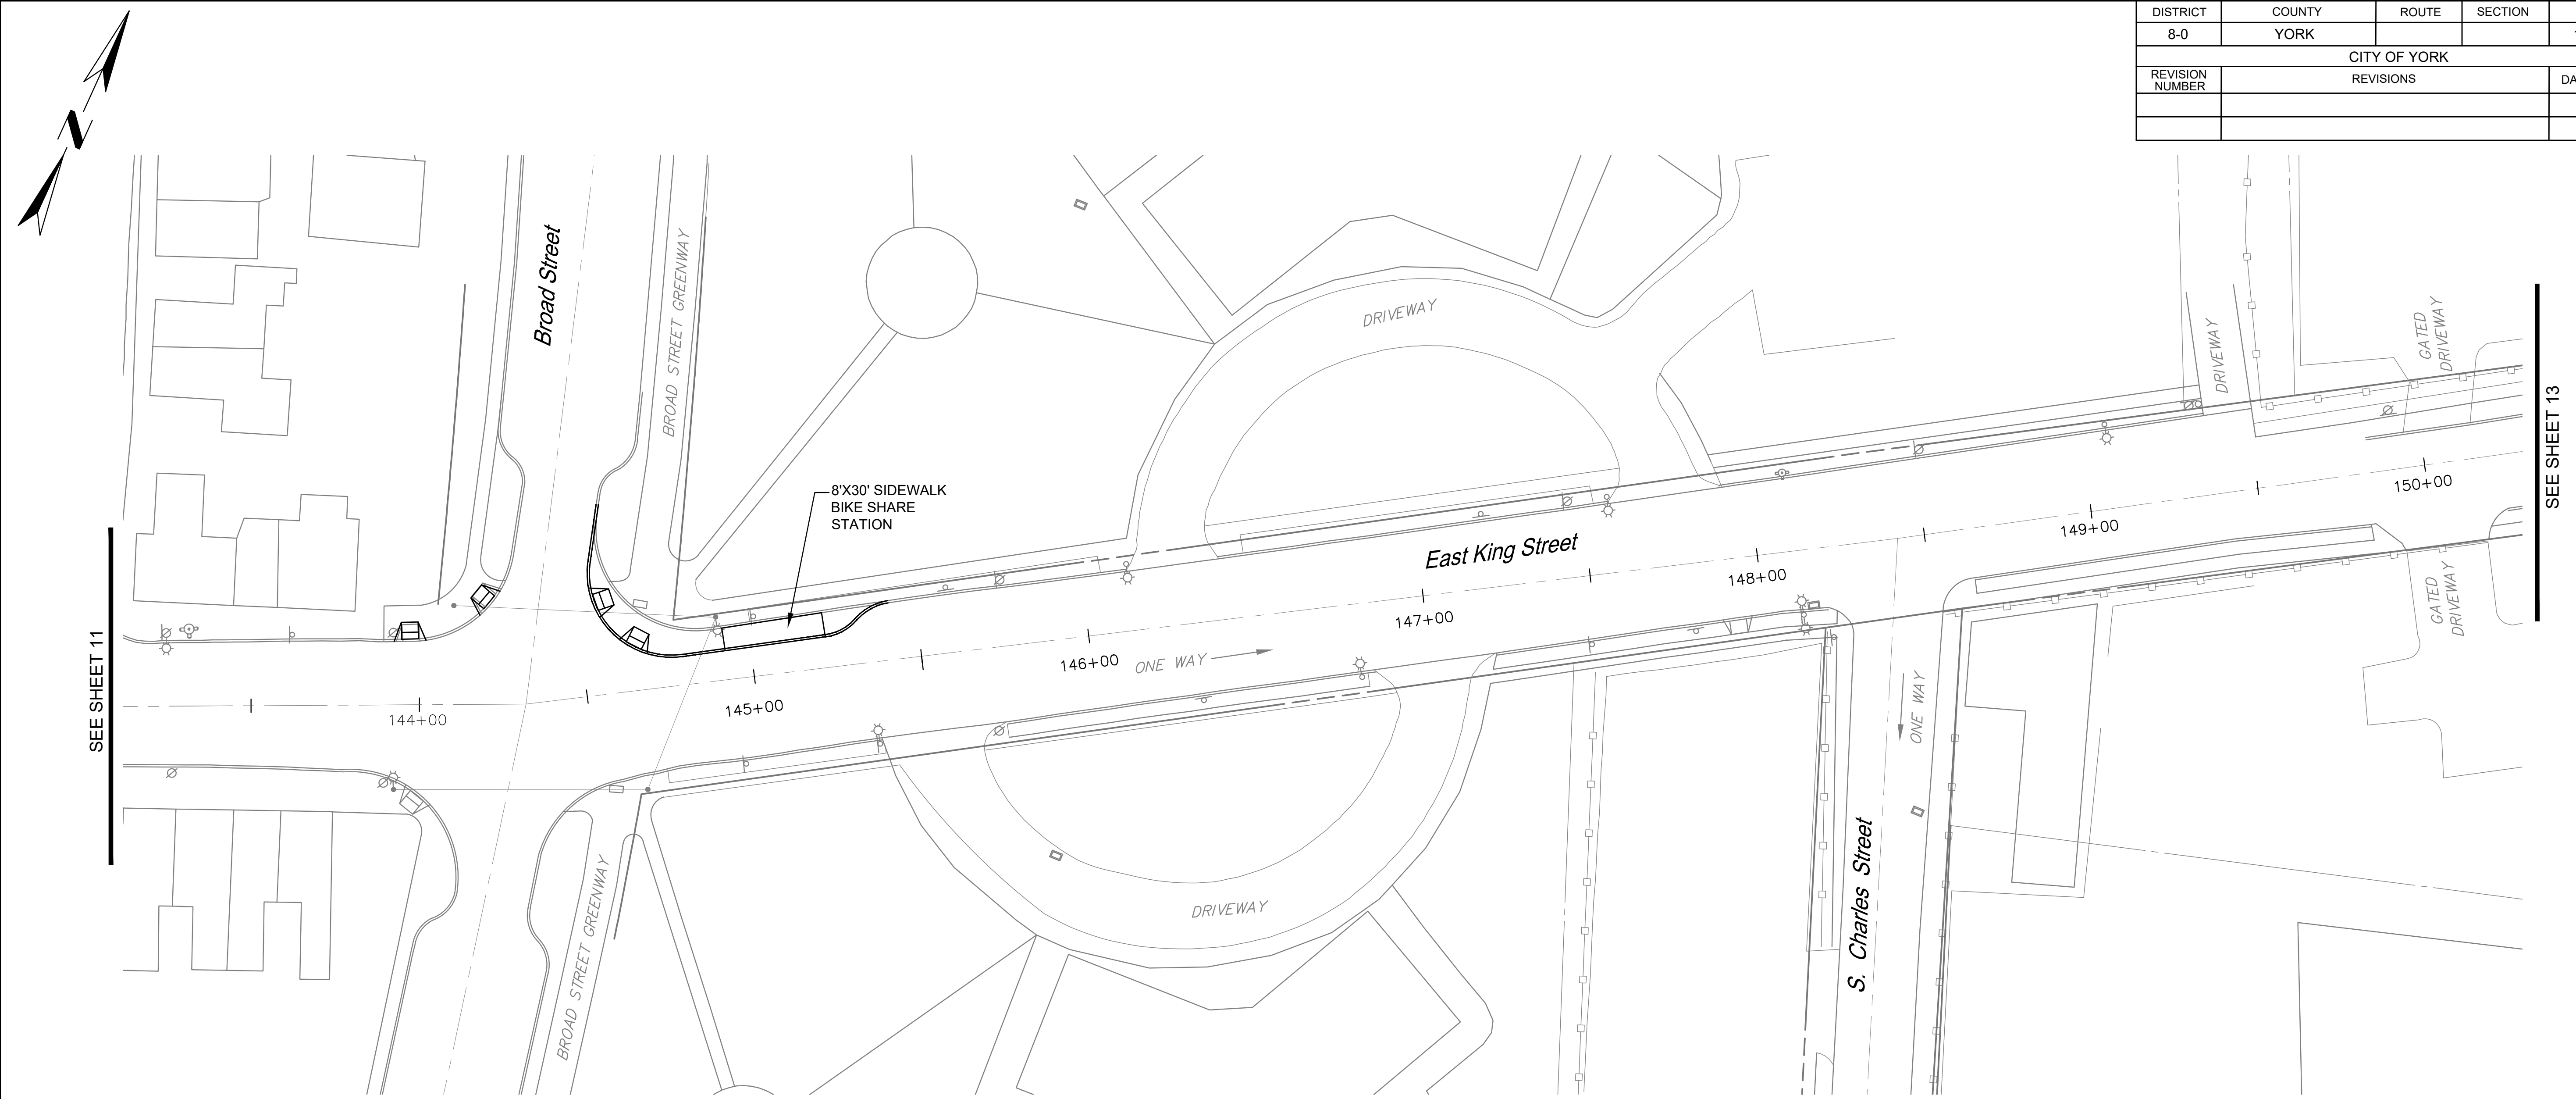

LEGEND


- ☉ - EX. UTILITY POLE
- - EX. PEDESTRIAN LIGHT
- ☼ - EX. STREET LIGHT POLE
- ☉☼ - EX. UTILITY POLE W/ STREET LIGHT
- - EX. TRAFFIC SIGNAL POLE
- - EX. INLET
- ☼ - EX. FIRE HYDRANT
- ☼ - EX. TREE
- PL ☼ - EX. PLANTER
- TCO - EX. TRASH CAN
- DP ☉ - EX. DECORATIVE POLE
- SPM □ - EX. SINGLE PARKING METER
- DPM □ - EX. DOUBLE PARKING METER
- ☼ - EX. SIGN
- ☼ - EX. CURB RAMP W/ DWS
- ☼ - PR. INLET
- SPM □ - PR. SINGLE PARKING METER
- DPM □ - PR. DOUBLE PARKING METER
- ☼ - PR. CURB RAMP W/ DWS

PRELIMINARY – 9/25/2020

SCALE



DISTRICT	COUNTY	ROUTE	SECTION	SHEET	
8-0	YORK			13 OF 16	
CITY OF YORK					
REVISION NUMBER	REVISIONS			DATE	BY

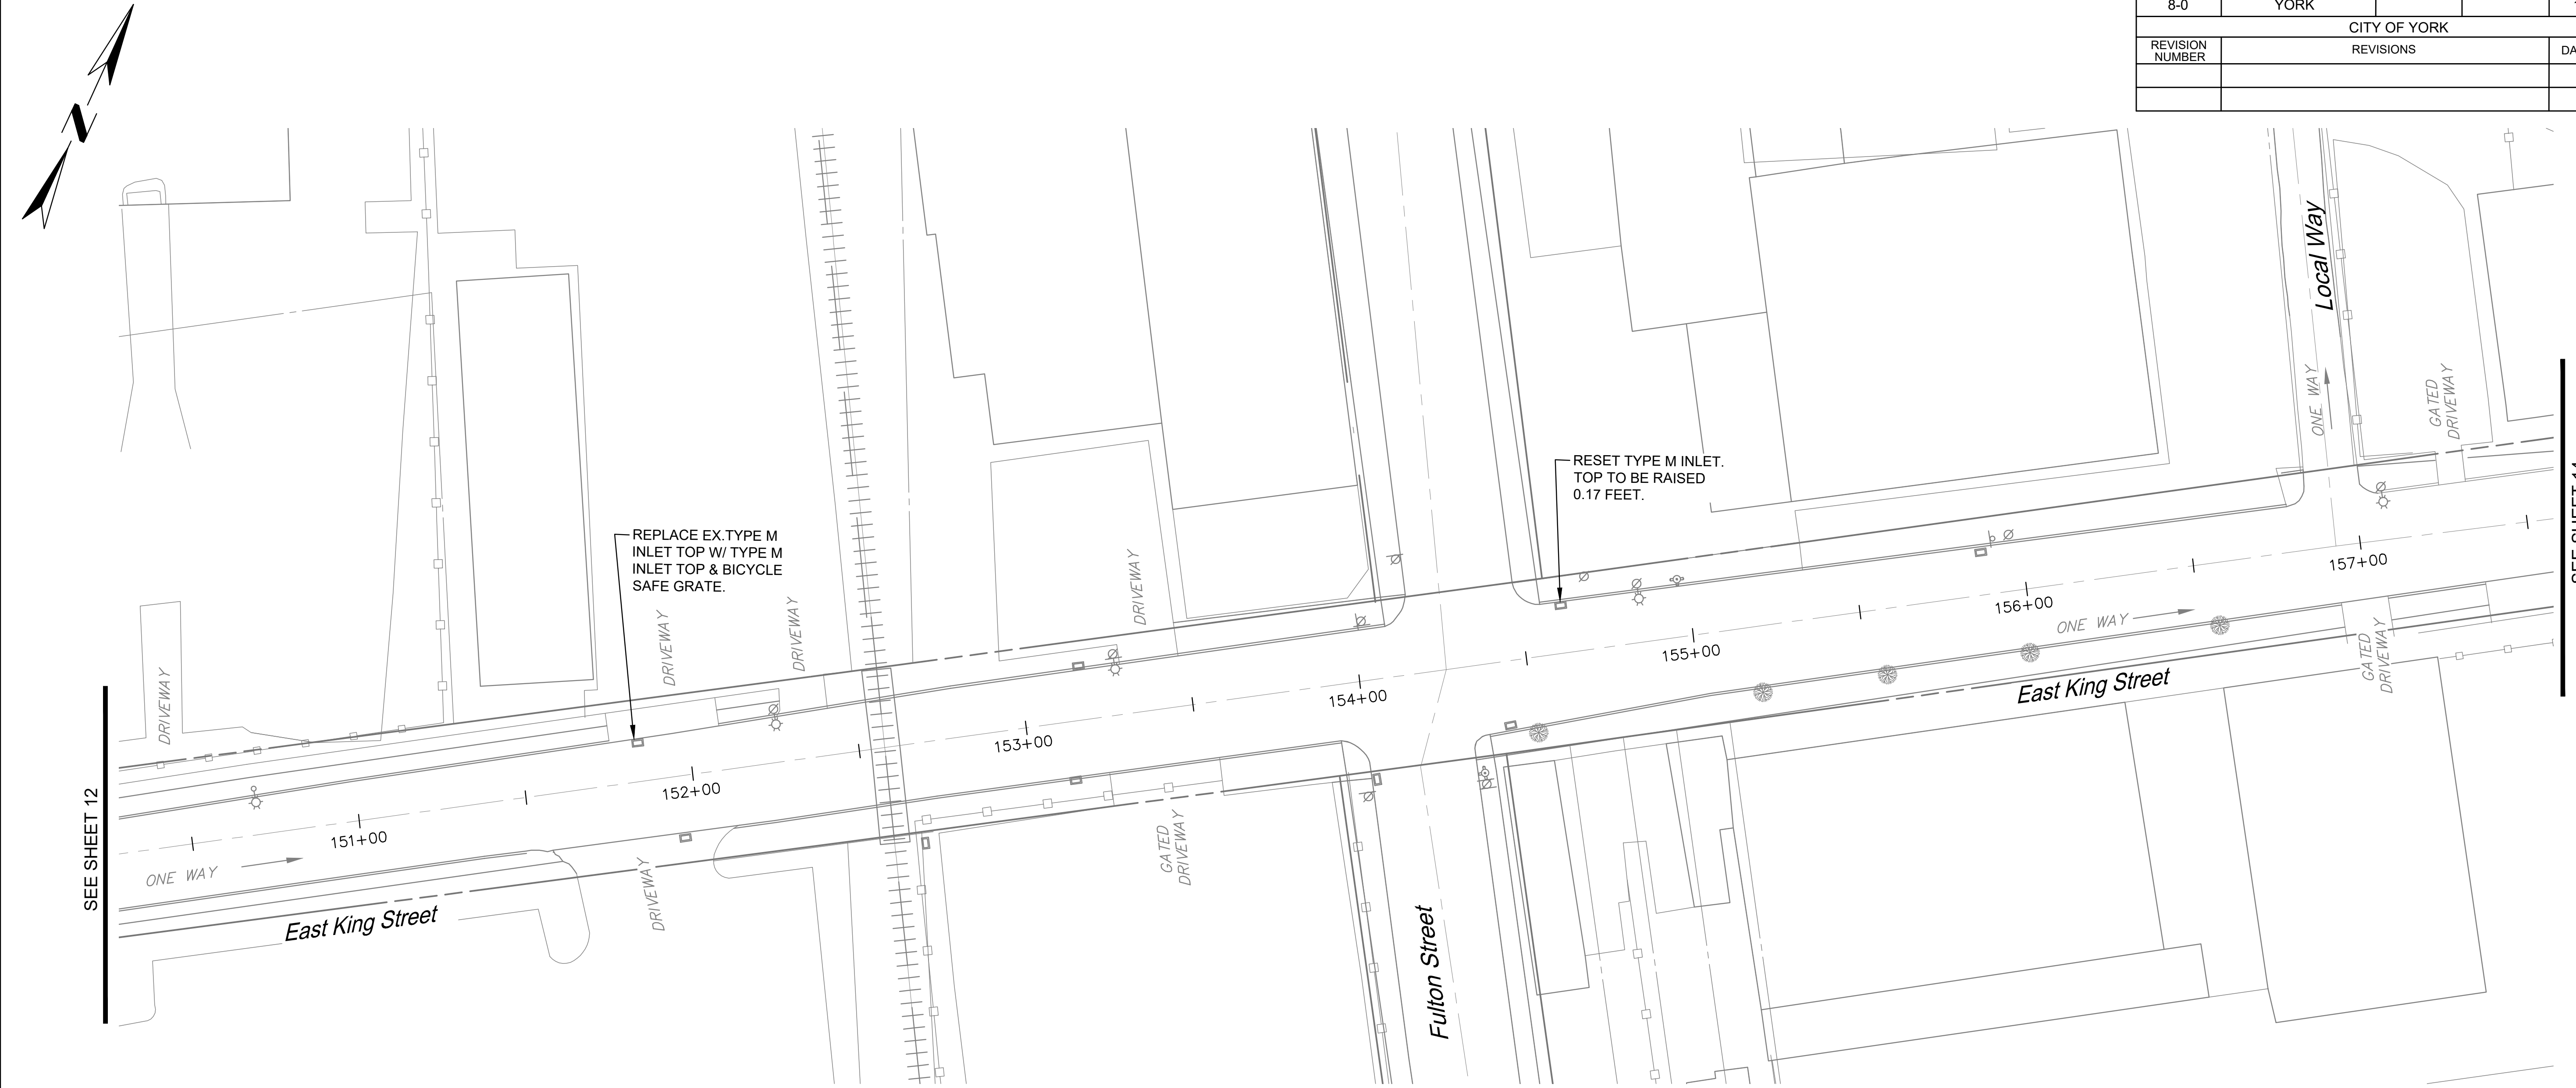

SEE SHEET 12

SEE SHEET 14

LEGEND

- Ø - EX. UTILITY POLE
- - EX. PEDESTRIAN LIGHT
- ⊙ - EX. STREET LIGHT POLE
- Ø⊙ - EX. UTILITY POLE W/ STREET LIGHT
- - EX. TRAFFIC SIGNAL POLE
- - EX. INLET
- ⊙ - EX. FIRE HYDRANT
- ⊙ - EX. TREE
- PL⊙ - EX. PLANTER
- TCO - EX. TRASH CAN
- DP⊙ - EX. DECORATIVE POLE
- SPM □ - EX. SINGLE PARKING METER
- DPM □ - EX. DOUBLE PARKING METER
- ⊙ - EX. SIGN
- ⊙ - EX. CURB RAMP W/ DWS
- ▨ - PR. INLET
- SPM □ - PR. SINGLE PARKING METER
- DPM □ - PR. DOUBLE PARKING METER
- ⊙ - PR. CURB RAMP W/ DWS

PRELIMINARY – 9/25/2020

SCALE

25 0 25 FEET

DISTRICT	COUNTY	ROUTE	SECTION	SHEET	
8-0	YORK			14 OF 16	
CITY OF YORK					
REVISION NUMBER	REVISIONS			DATE	BY



LEGEND


- EX. UTILITY POLE
- EX. PEDESTRIAN LIGHT
- EX. STREET LIGHT POLE
- EX. UTILITY POLE W/ STREET LIGHT
- EX. TRAFFIC SIGNAL POLE
- EX. INLET
- EX. FIRE HYDRANT
- EX. TREE
- EX. PLANTER
- EX. TRASH CAN
- EX. DECORATIVE POLE
- EX. SINGLE PARKING METER
- EX. DOUBLE PARKING METER
- EX. SIGN
- EX. CURB RAMP W/ DWS
- PR. INLET
- PR. SINGLE PARKING METER
- PR. DOUBLE PARKING METER
- PR. CURB RAMP W/ DWS

PRELIMINARY – 9/25/2020

SCALE



DISTRICT	COUNTY	ROUTE	SECTION	SHEET	
8-0	YORK			15 OF 16	
CITY OF YORK					
REVISION NUMBER	REVISIONS			DATE	BY

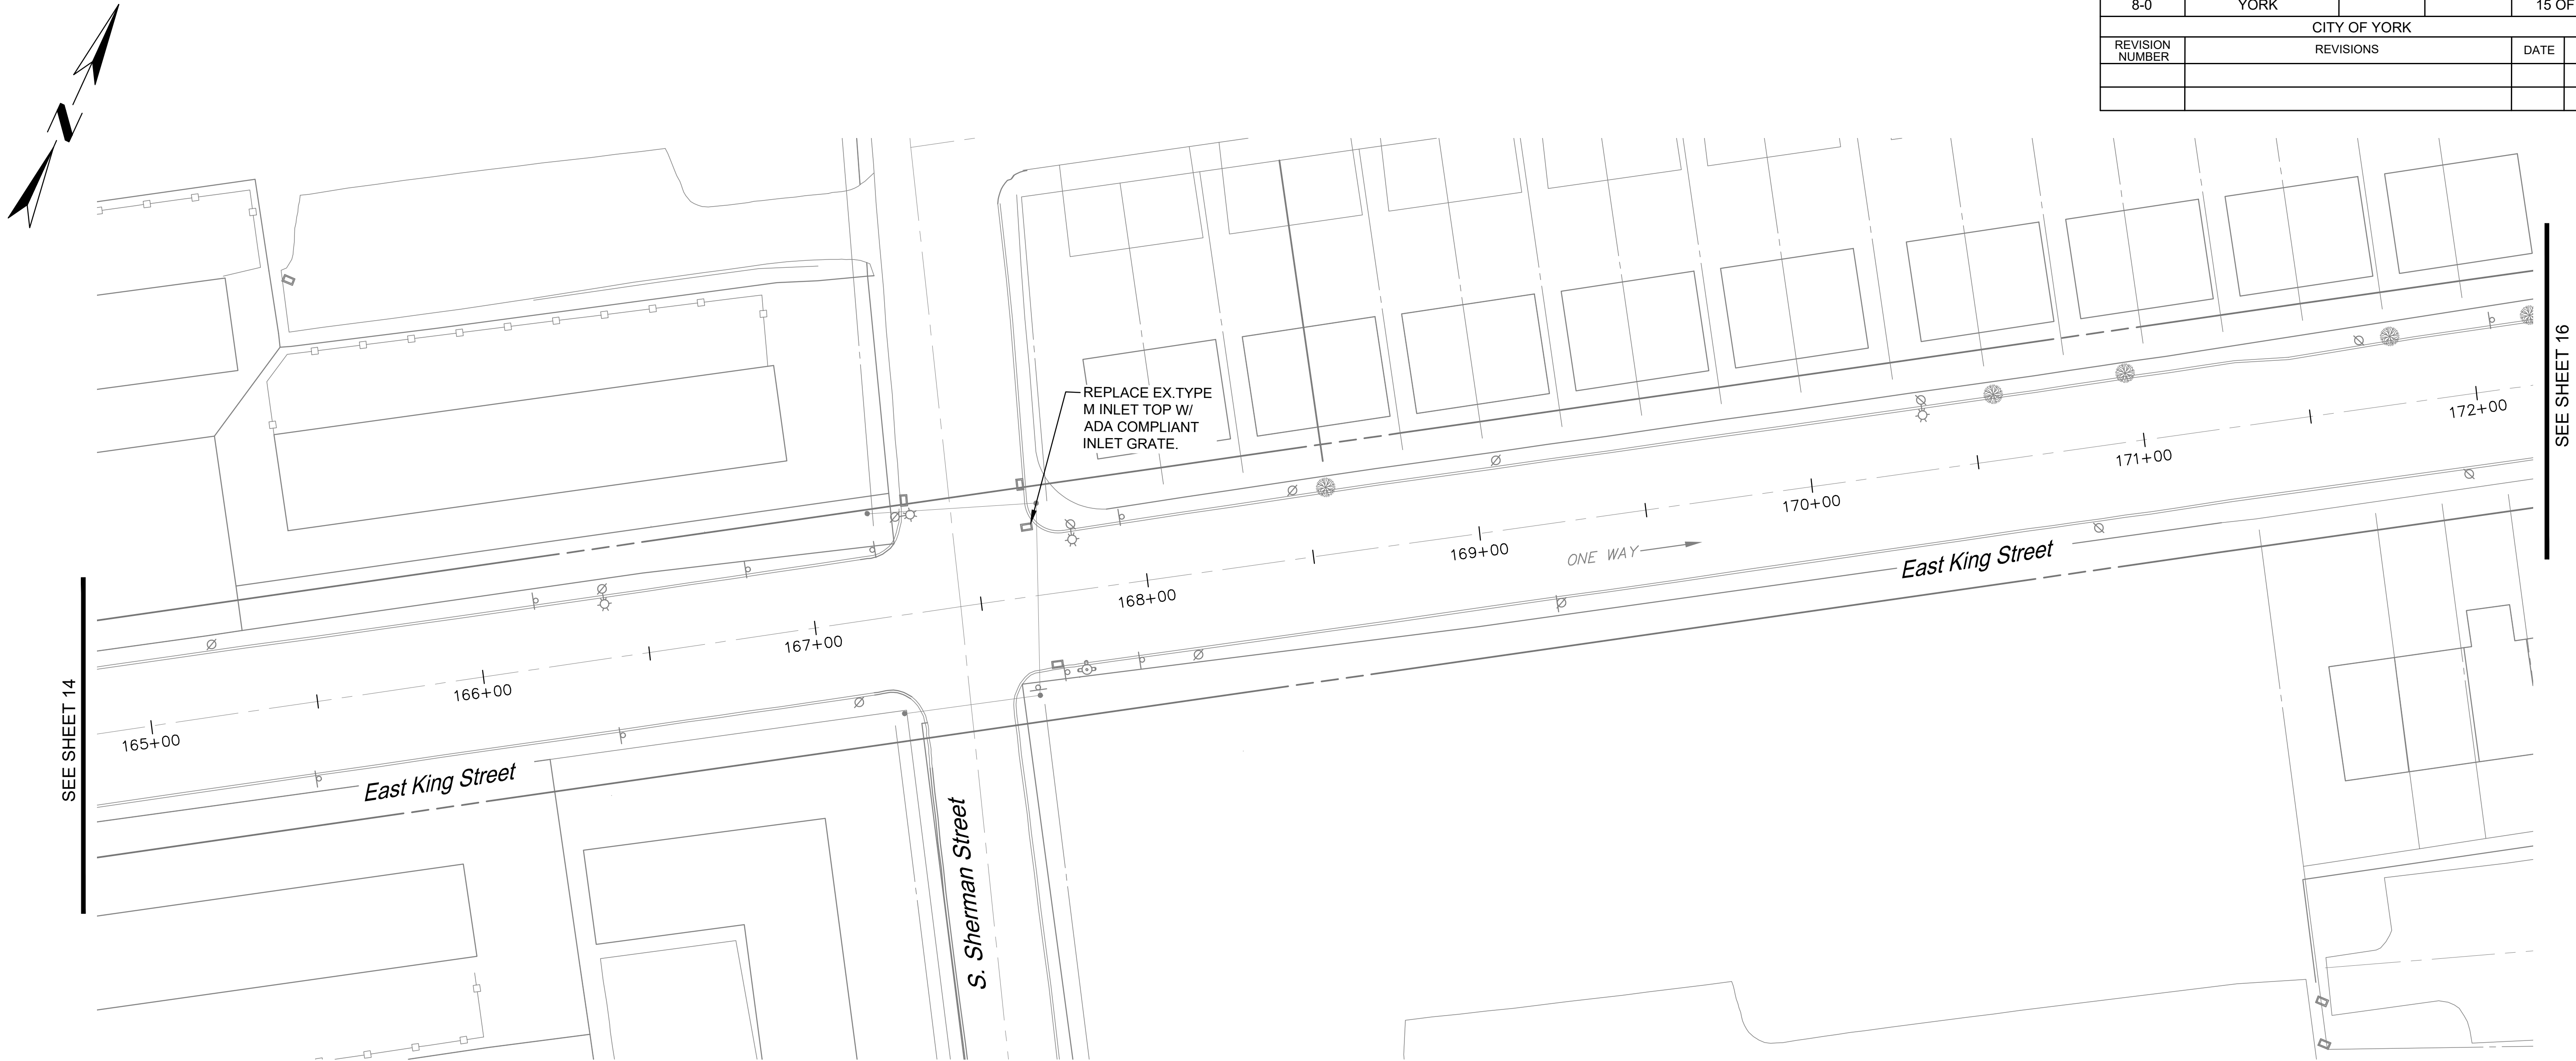

LEGEND

- Ø - EX. UTILITY POLE
- - EX. PEDESTRIAN LIGHT
- ⊙ - EX. STREET LIGHT POLE
- Ø⊙ - EX. UTILITY POLE W/ STREET LIGHT
- - EX. TRAFFIC SIGNAL POLE
- - EX. INLET
- ⊙ - EX. FIRE HYDRANT
- ⊙ - EX. TREE
- PL⊙ - EX. PLANTER
- TC⊙ - EX. TRASH CAN
- DP⊙ - EX. DECORATIVE POLE
- SPM □ - EX. SINGLE PARKING METER
- DPM □ - EX. DOUBLE PARKING METER
- ⊙ - EX. SIGN
- ⊙ - EX. CURB RAMP W/ DWS
- ⊙ - PR. INLET
- SPM □ - PR. SINGLE PARKING METER
- DPM □ - PR. DOUBLE PARKING METER
- ⊙ - PR. CURB RAMP W/ DWS

PRELIMINARY — 9/25/2020

SCALE

25 0 25 FEET

DISTRICT	COUNTY	ROUTE	SECTION	SHEET	
8-0	YORK			16 OF 16	
CITY OF YORK					
REVISION NUMBER	REVISIONS			DATE	BY



LEGEND

- EX. UTILITY POLE
- EX. PEDESTRIAN LIGHT
- EX. STREET LIGHT POLE
- EX. UTILITY POLE W/ STREET LIGHT
- EX. TRAFFIC SIGNAL POLE
- EX. INLET
- EX. FIRE HYDRANT
- EX. TREE
- EX. PLANTER
- EX. TRASH CAN
- EX. DECORATIVE POLE
- EX. SINGLE PARKING METER
- EX. DOUBLE PARKING METER
- EX. SIGN
- EX. CURB RAMP W/ DWS
- PR. INLET
- PR. SINGLE PARKING METER
- PR. DOUBLE PARKING METER
- PR. CURB RAMP W/ DWS

PRELIMINARY – 9/25/2020

SCALE

